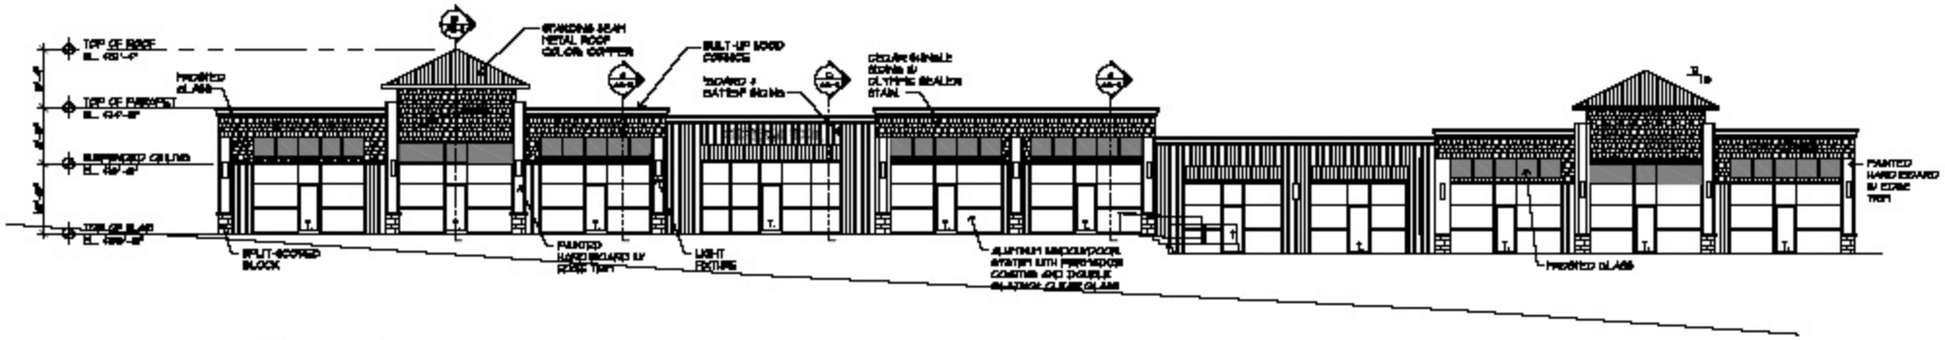

SOUTH ELEVATION

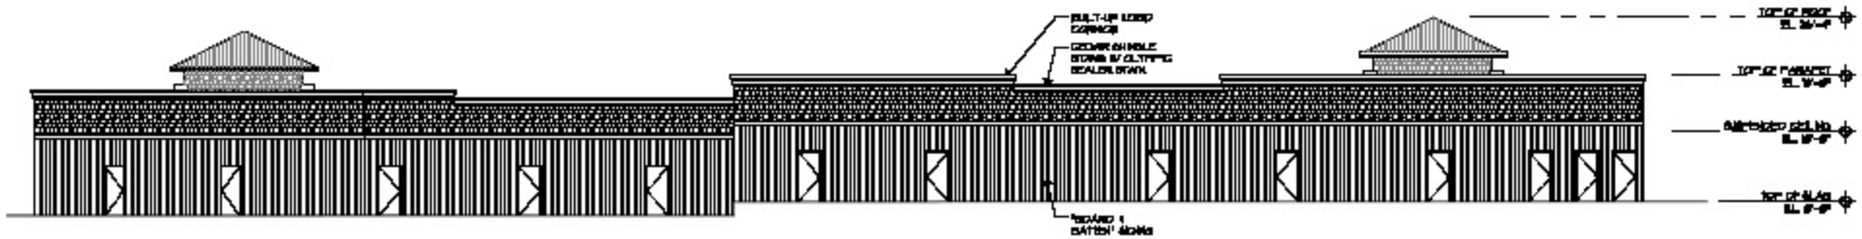

NORTH ELEVATION

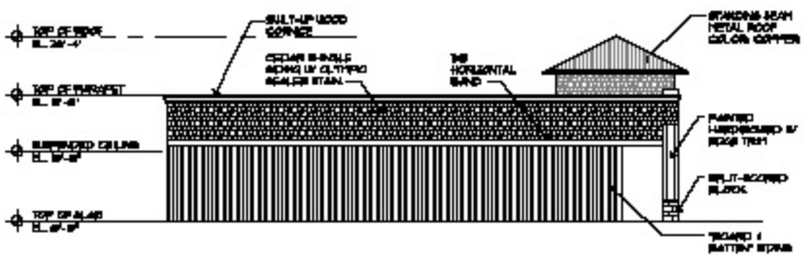

WEST ELEVATION

HILLTOP COMMERCIAL CENTER

for

FAIRWIND DEVELOPMENT

WOODINVILLE, WA

1		PLAN CHECK CORRECTIONS
REV	DATE	DESCRIPTION
PROJECT ENGINEER		BLB
ARCHITECT ENGINEER		JJP1
DRAWN BY		RPA
CHECKED BY		JJP1

Ruhl-Parr & Associates, P.S.

ELEVATIONS

A3-1

05-123