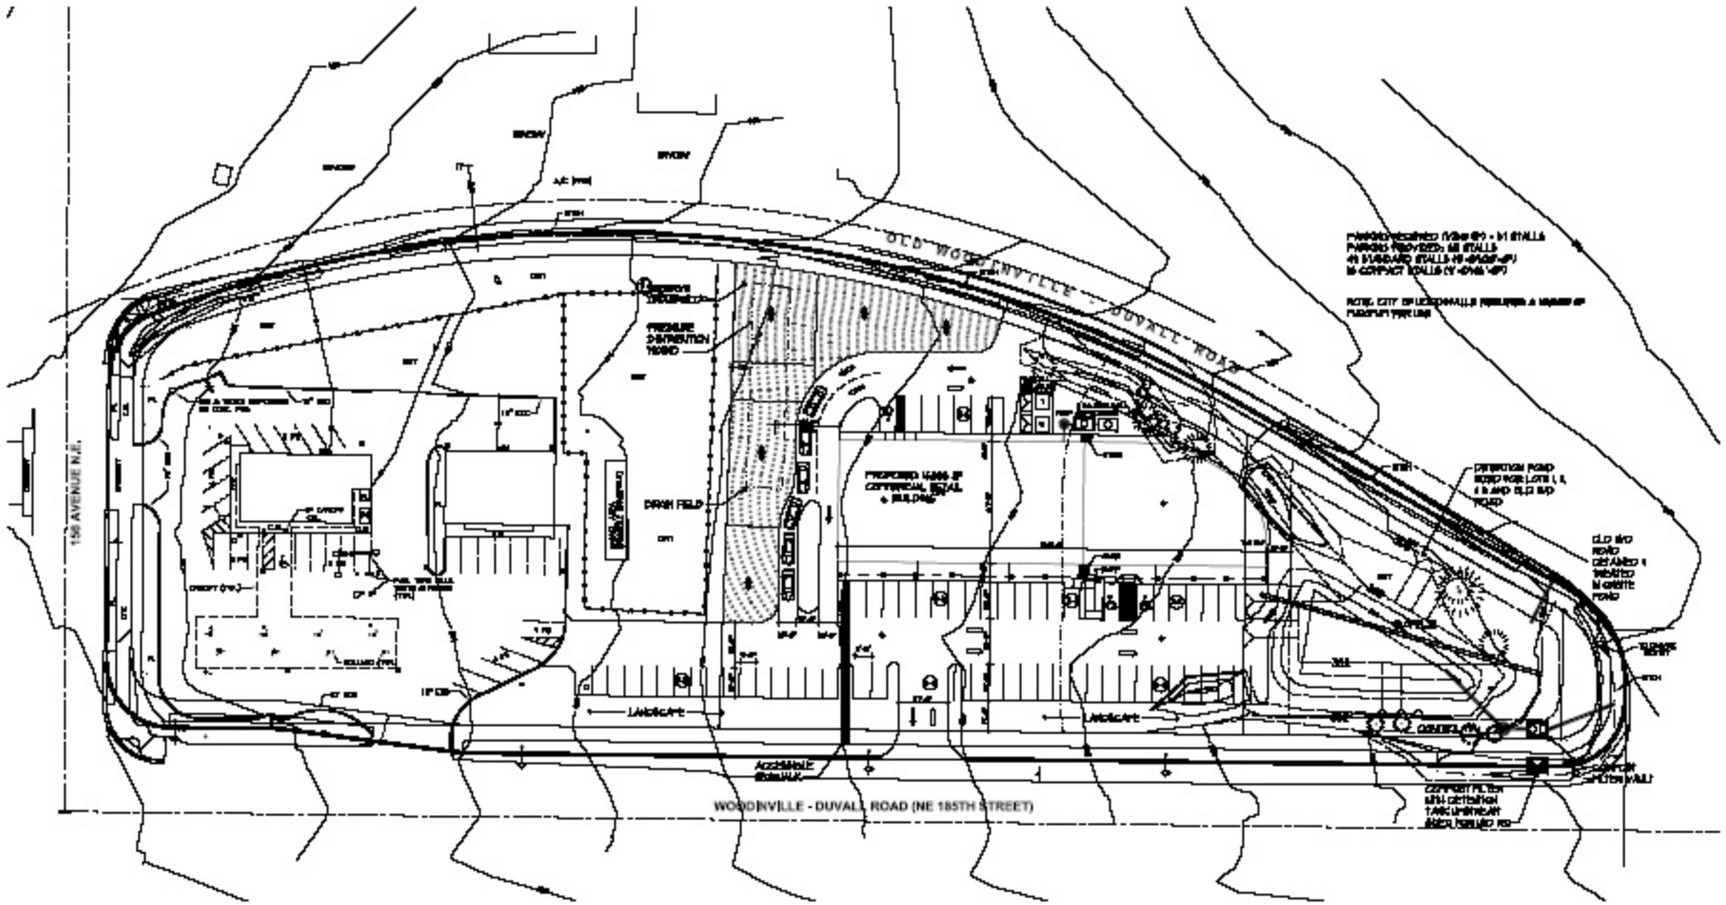

OVERALL SITE PLAN

SCALE 1 = 30'-0"

LEGEND

- BORING LOCATION FOR BUILDING AND SITE WORK
- TEST PIT LOCATION FOR SEPTIC SYSTEM

HILLTOP COMMERCIAL CENTER

for

FAIRWIND DEVELOPMENT

WOODINVILLE, WA

1		PLAN CHECK CORRECTIONS
REV	DATE	DESCRIPTION
PROJECT MANAGER		BLDS
ARCHITECT DRAWN		JJR1
DESIGN BY		RPA
DRAWN BY		JJR1

Ruhl-Parr & Associates, P.S.

SITE PLAN

A1-0

05-123

Mar 28, 2006 - 3:31pm - mjross - H:\05\1\05123\Bldg\Bldg\05123-A1-0.dwg