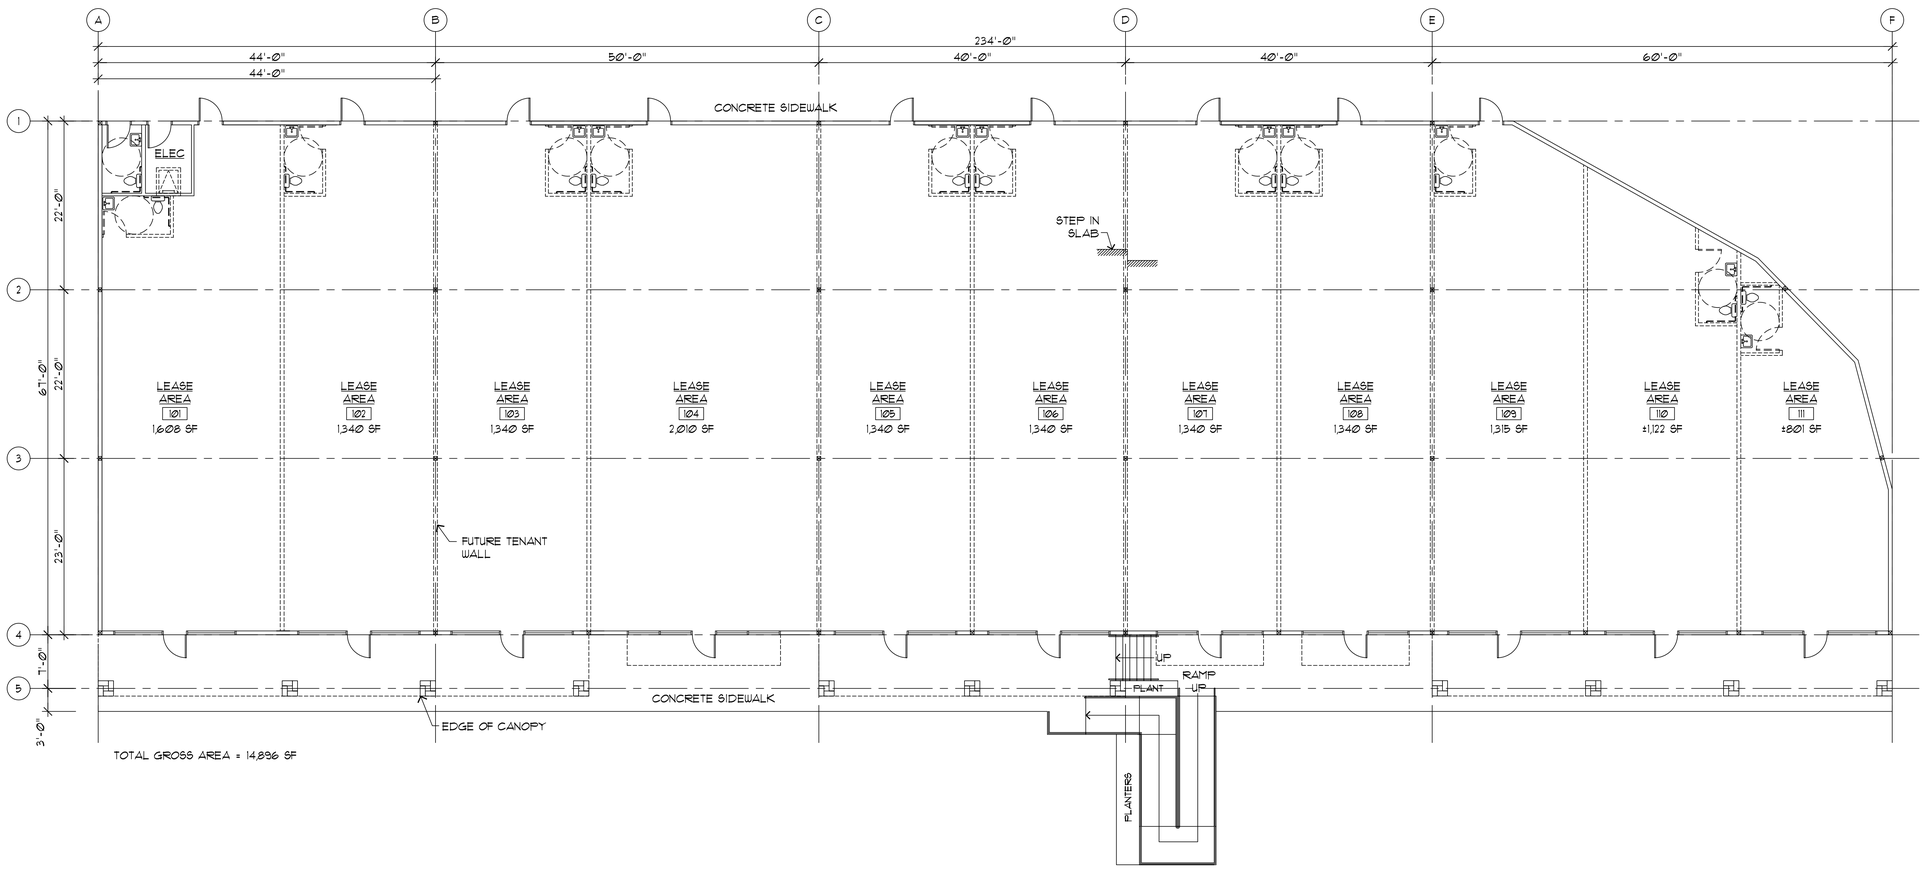

NORTH

1 **FLOOR PLAN**

SCALE: 1/8" = 1'-0"

HILLTOP COMMERCIAL CENTER

for

FAIRWIND DEVELOPMENT

WOODINVILLE, WA

REV	DATE	DESCRIPTION
1	04/07/06	PLAN CHECK CORRECTIONS

PROJECT MANAGER	SWB	
ARCHITECT/ ENGINEER	JWM	
DRAWN BY	RPA	DATE
CHECKED BY	JWM	DATE

THESE DRAWINGS AS INSTRUMENTS OF SERVICE ARE THE PROPERTY OF RUHL-PARR & ASSOCIATES, P.S. ©2001

Ruhl-Parr & Associates, P.S.
Architects Planners
A VelocITel Company
12600 SE 38th Street, Suite 130
Bellevue, WA 98006 (425) 644-4000 Office
Architects@Ruhl-Parr.com
(425) 643-4115 Fax

DRAWING TITLE: **FLOOR PLAN**

DRAWING NO: **A2-1**

JOB NUMBER: **05-123**

PRINT DATE: 03/30/06

Mar 30, 2006 – 8:28am – m.juco – H:\05\1\05123Hilltop\Sheets\05123-A2-1.dwg